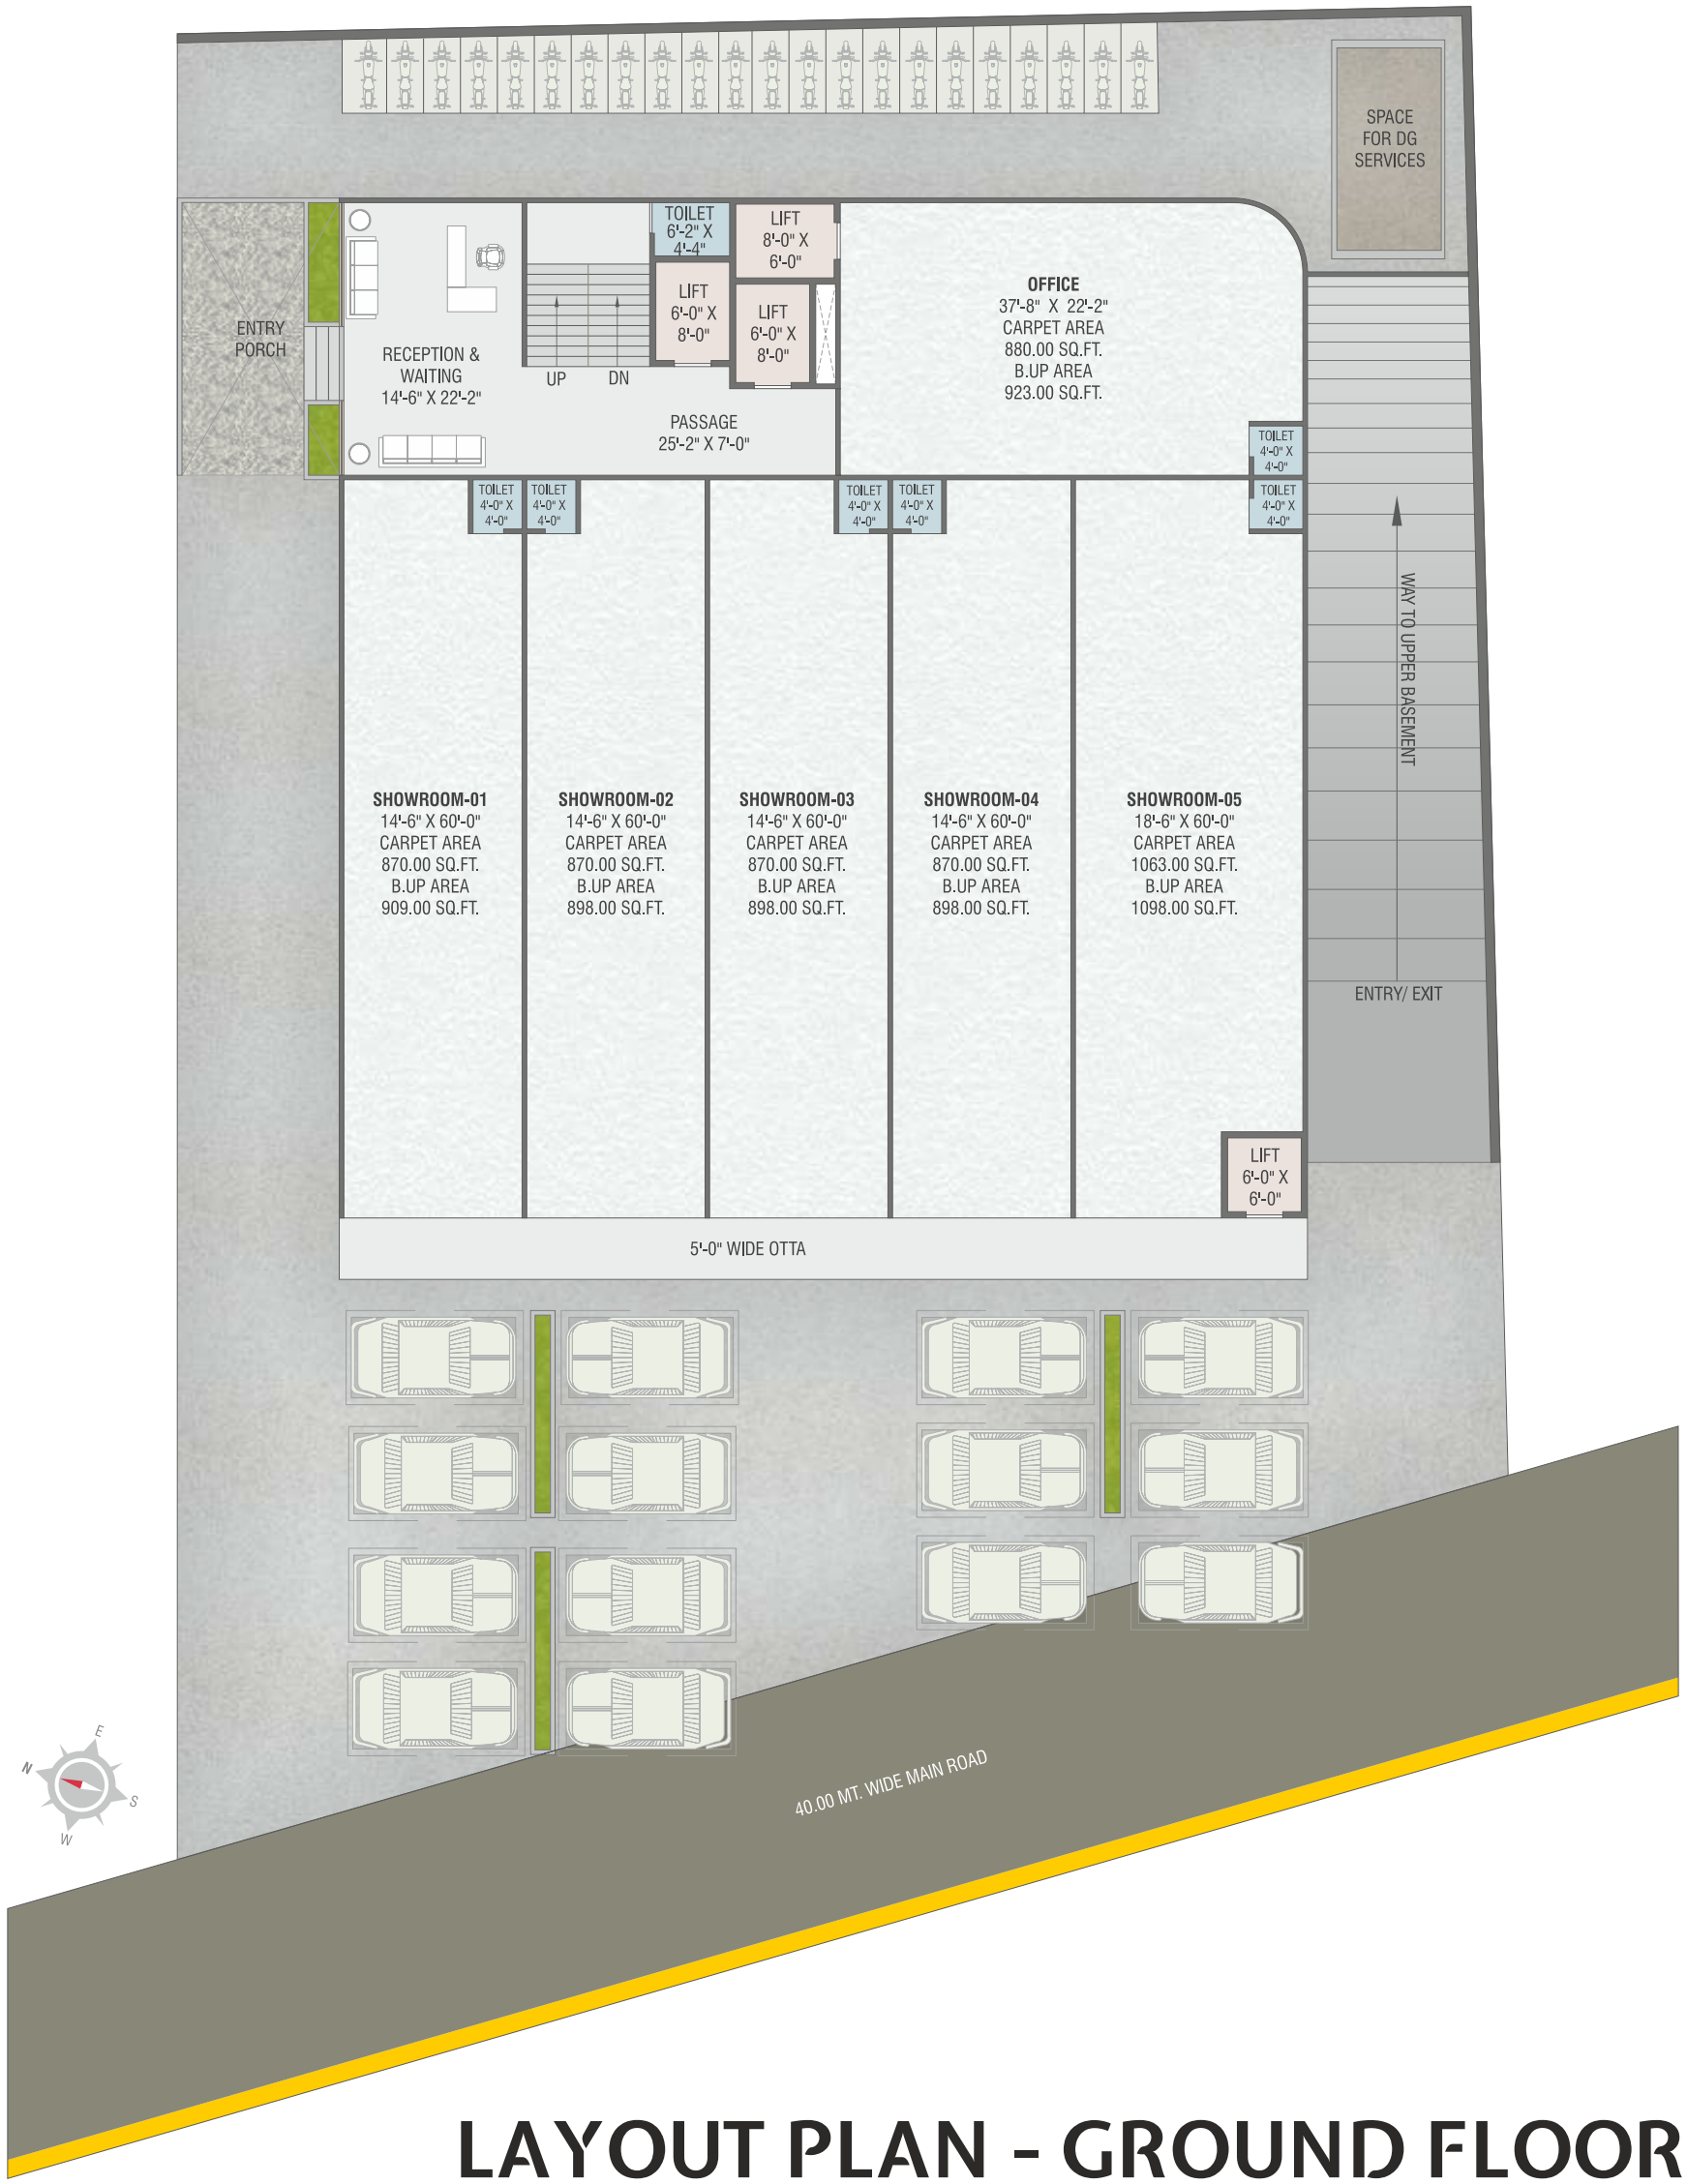

LAYOUT PLAN - GROUND FLOOR